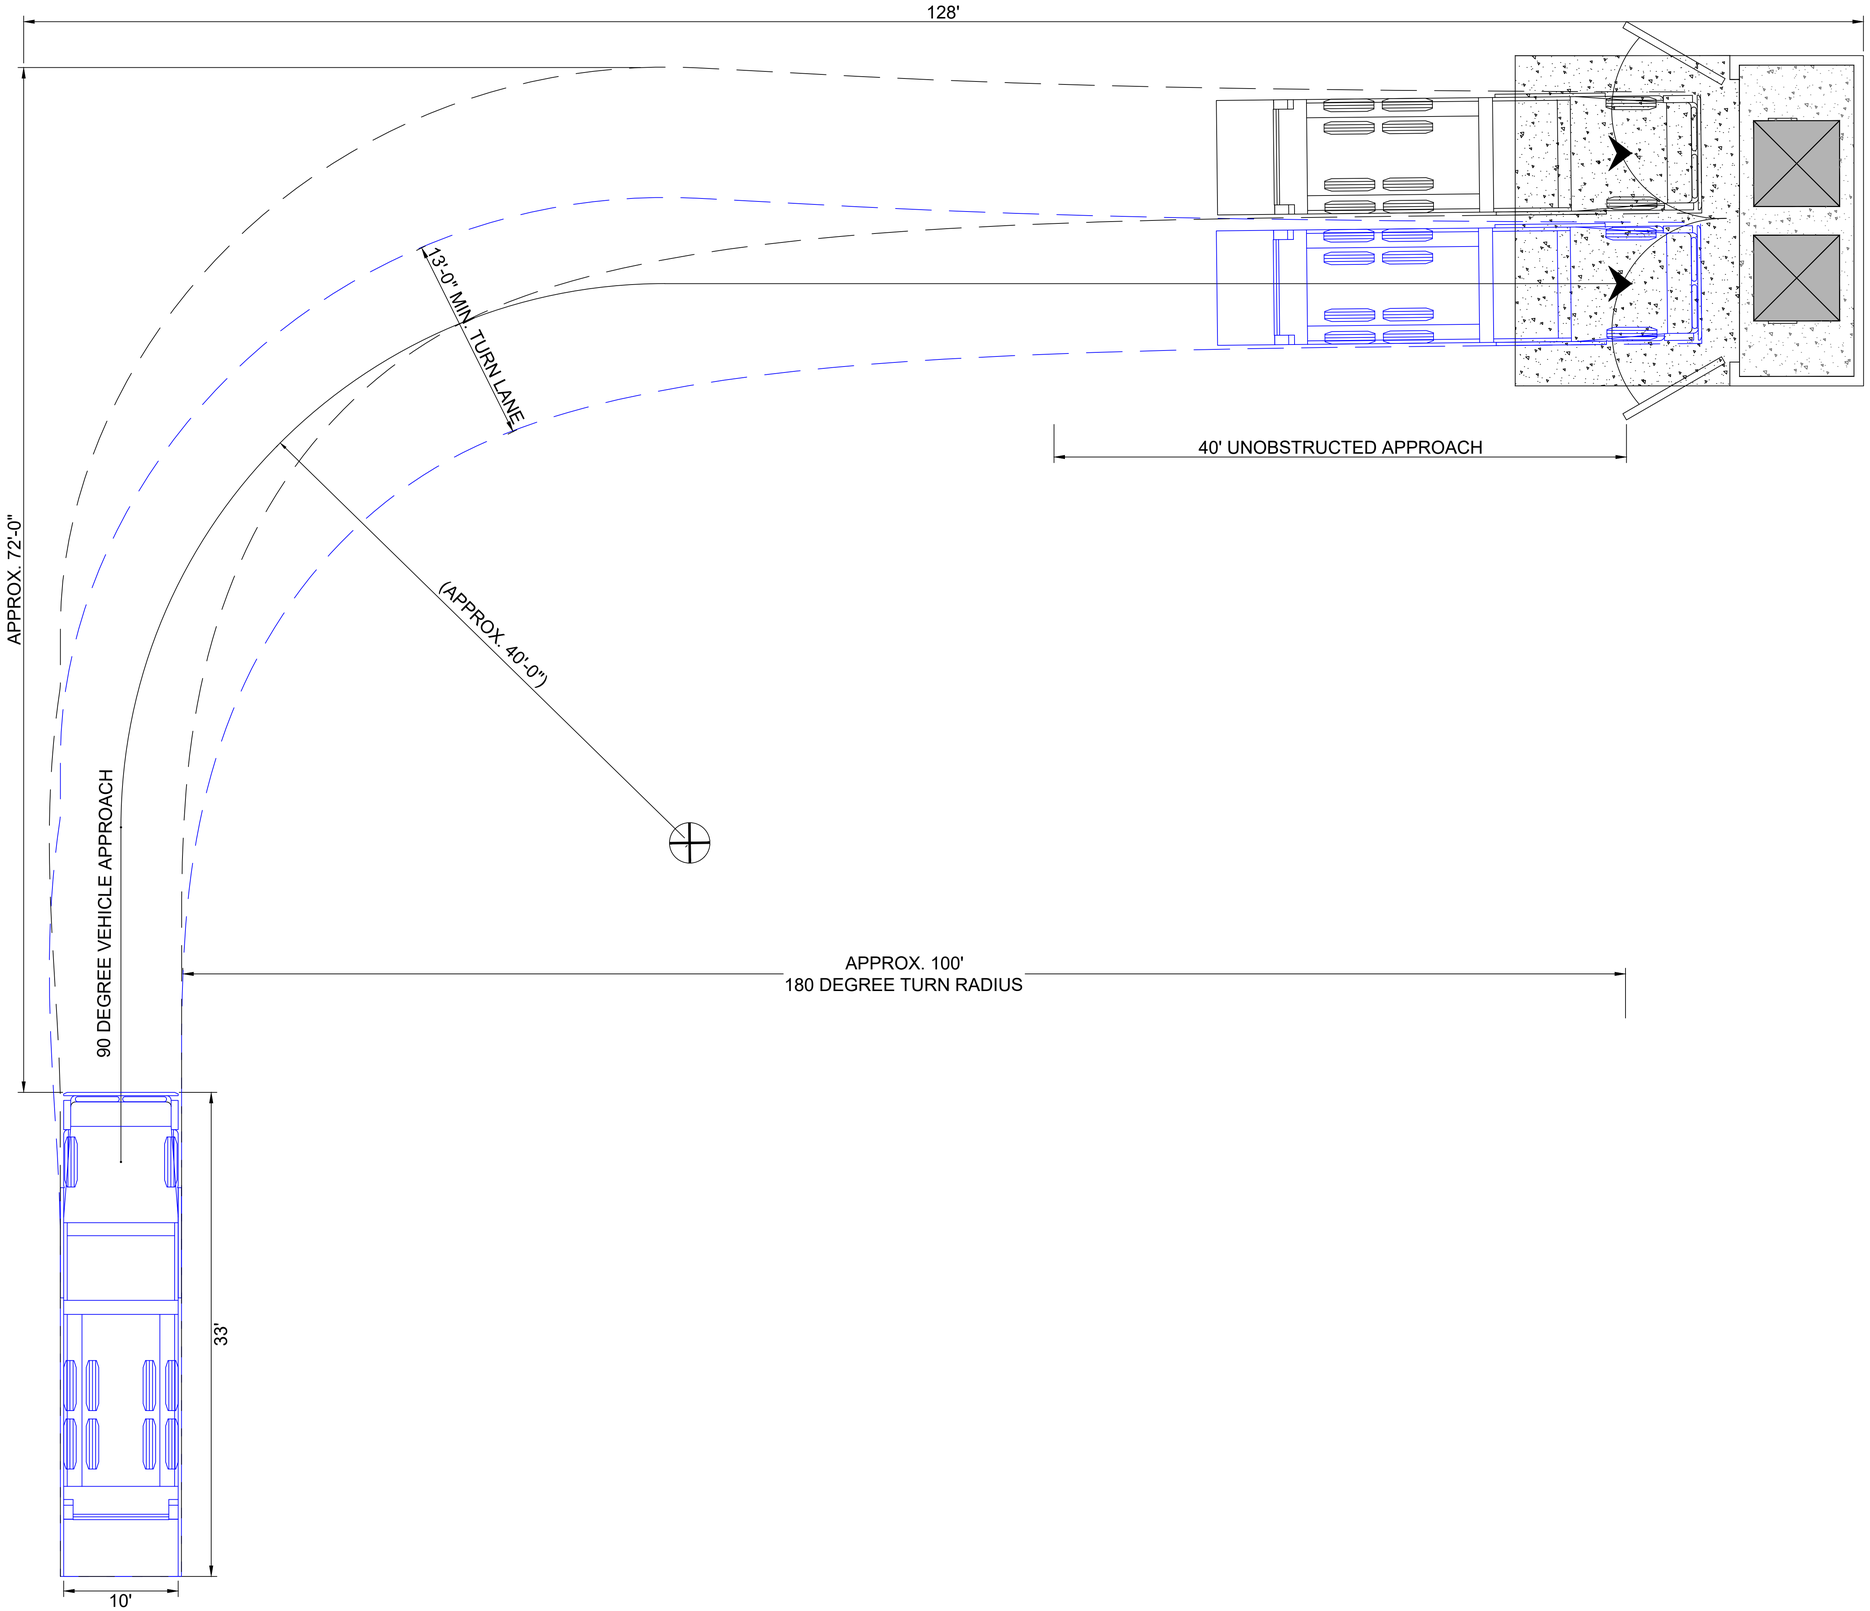
128'
13'-0" MIN. TURN LANE
40' UNOBSTRUCTED APPROACH
APPROX. 72'-0"
(APPROX. 40'-0")
90 DEGREE VEHICLE APPROACH
APPROX. 100'
180 DEGREE TURN RADIUS
33'
10'

NOT TO SCALE