LEGEND:

EXISTING FEATURES

- PROJECT BOUNDARY
- ADJOINING PARCEL LINES (GIS)
- FUTURE 100 YR. FLOOD ZONE
- CURRENT 100 YR. FLOOD ZONE
- COMMUNITY ENCROACHMENT ZONE
- FEMA FLOODWAY
- UPLAND ZONE
- MANAGED USE ZONE
- STREAMSIDE ZONE
- ℄ STREAM OR CREEK
- TOP OF BANK
- EXISTING MAJOR CONTOUR
- EXISTING MINOR CONTOUR
- EASEMENT (AS DESCRIBED)
- EXISTING FENCE
- EXISTING WATER MAIN
- EXISTING SANITARY SEWER
- EXISTING NATURAL GAS MAIN
- EXISTING WETLAND DELINEATION
- WETLAND FLAG
- SANITARY SEWER MANHOLE
- POWER POLE

PROPOSED FEATURES

- TEMPORARY CONSTRUCTION EASEMENT
- DENUDED LIMITS
- SILT FENCE
- TREE PROTECTION
- PROPOSED STORM PIPE
- PROPOSED FLAIRED END SECTION W/ OUTLET PROTECTION
- PROPOSED GREENWAY SAFETY FENCE
- PROPOSED MAJOR CONTOUR
- PROPOSED MINOR CONTOUR
- PROPOSED CONCRETE GREENWAY
- PROPOSED CONCRETE DECK BRIDGE
- PROPOSED ASPHALT GREENWAY
- PROPOSED PUBLIC ACCESS
- PROPOSED CONCRETE TRANSITION

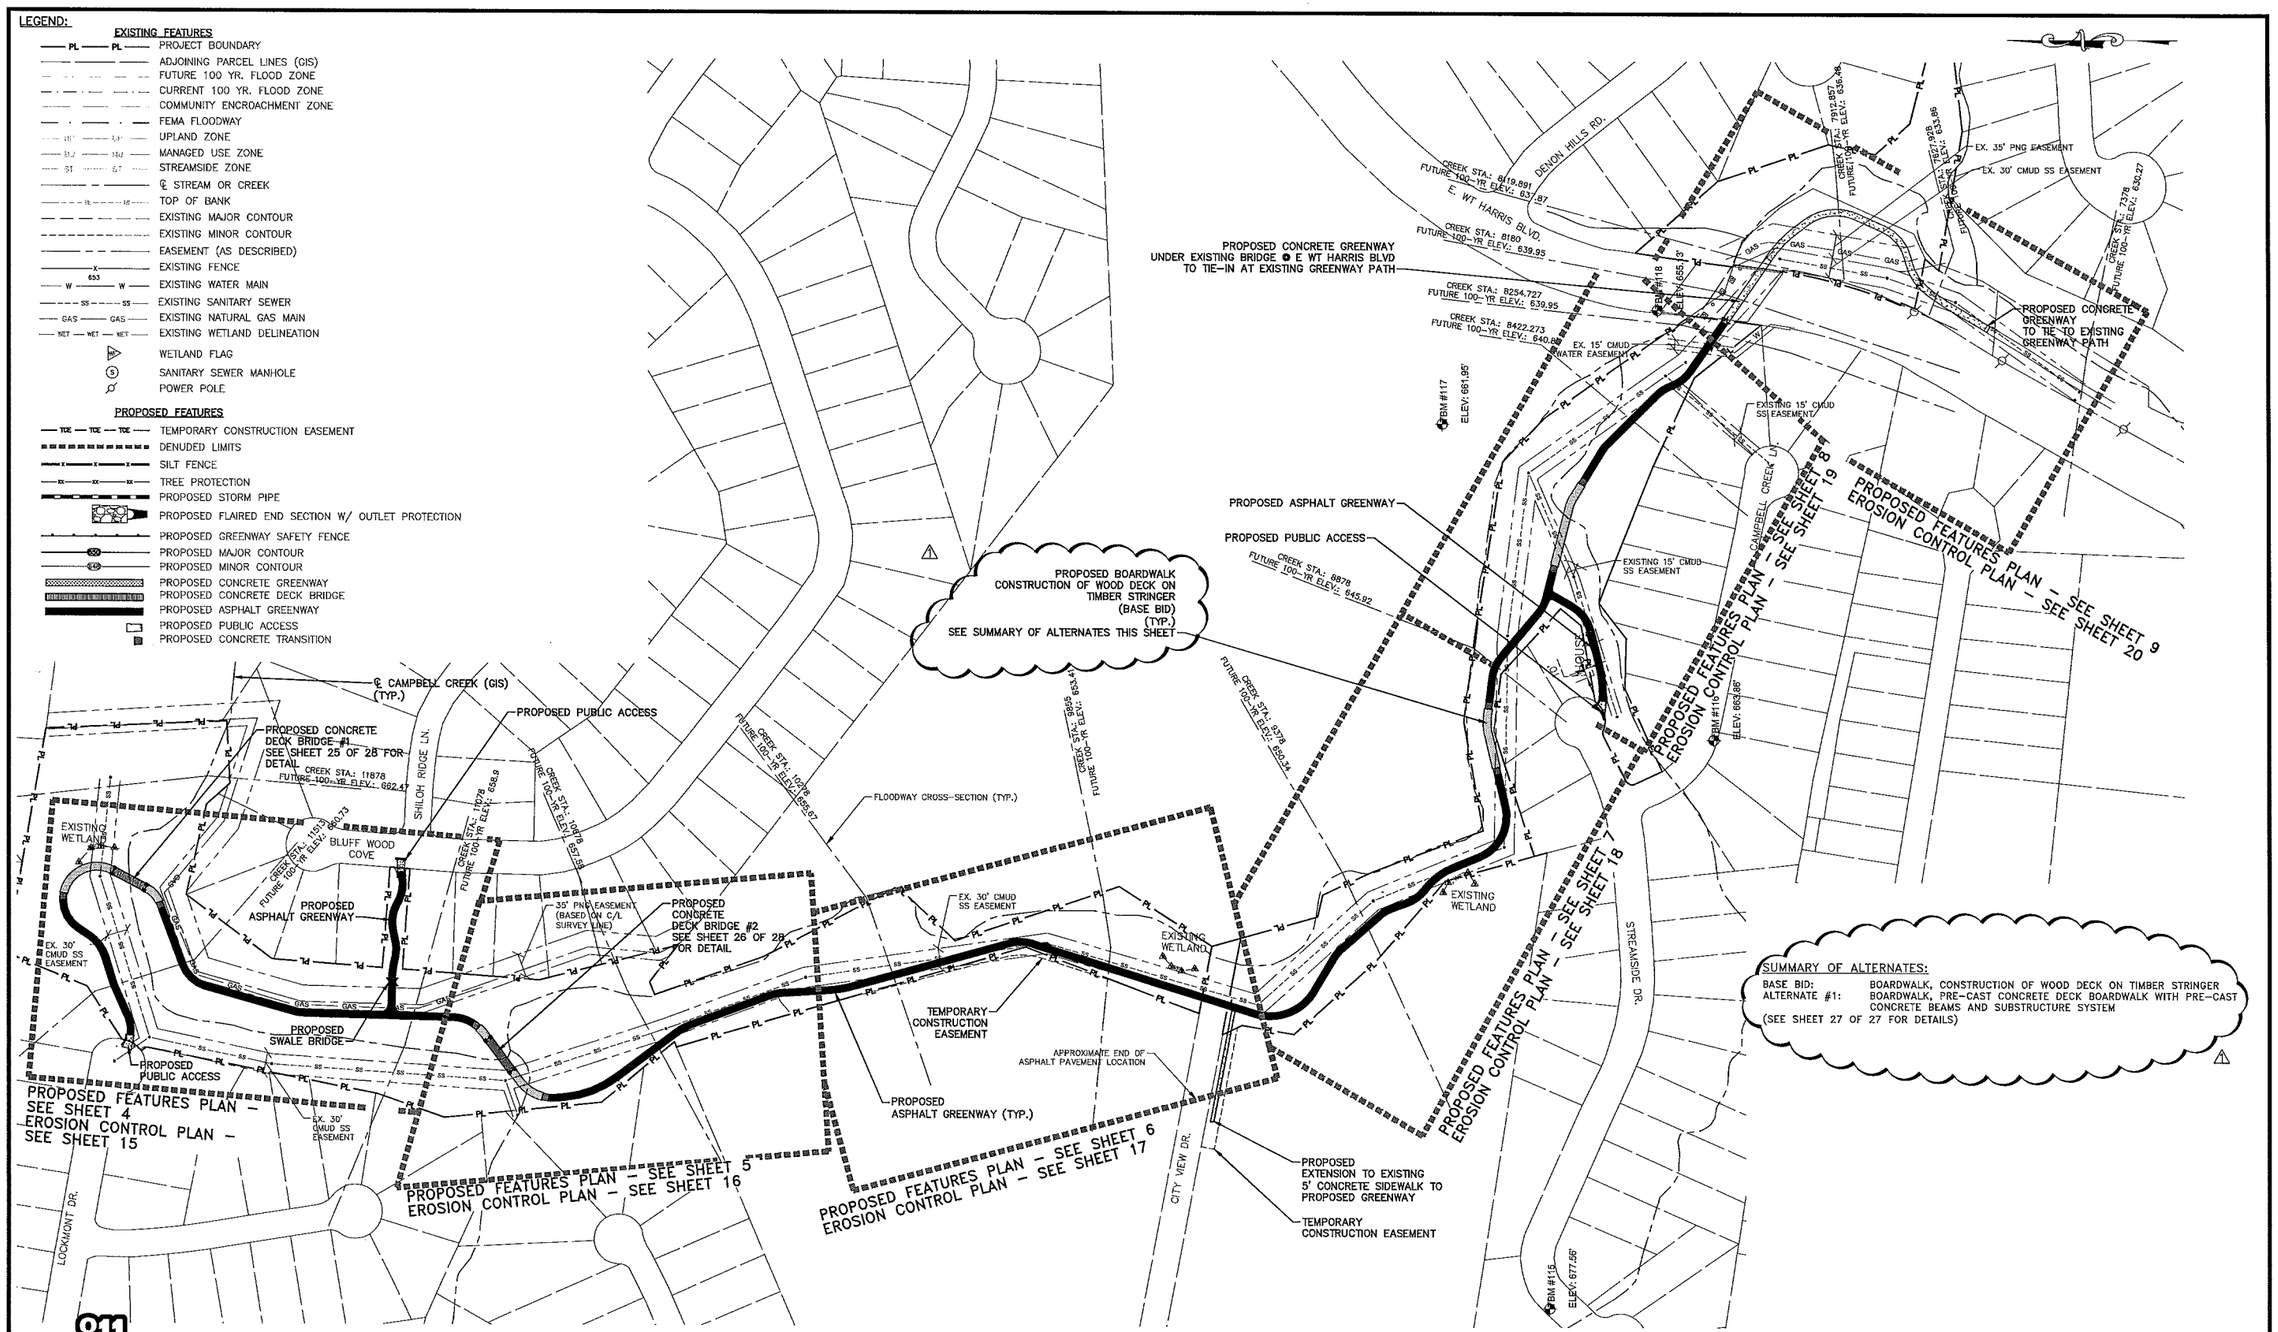

SUMMARY OF ALTERNATES:

BASE BID: BOARDWALK, CONSTRUCTION OF WOOD DECK ON TIMBER STRINGER
ALTERNATE #1: BOARDWALK, PRE-CAST CONCRETE DECK BOARDWALK WITH PRE-CAST CONCRETE BEAMS AND SUBSTRUCTURE SYSTEM
(SEE SHEET 27 OF 27 FOR DETAILS)

811 Know what's below. Call before you dig.

DESIGNED:	JPM
REVIEWED:	DKD
DRAWN:	JPM
2014-071 PROJECT NO.	FEBRUARY 2016 DATE
1" = 100' SCALE	3 66060002 FILE

REVISIONS

NO	DATE	ITEM
1	02/17/16	BOARDWALK CHANGE, STATIONING CHANGE

alta ENGINEERING
www.altaplanning.com
108 S. Main Street, Suite B (Physical)
PO Box 2453 (Mailing)
Davidson,NC 28036
p:704 255-6200

McKIM&CREED

NORTH CAROLINA PROFESSIONAL SEAL 032456 ENGINEER DOUGLAS K. BRAFFER 2/17/16

Campbell Creek Greenway

Charlotte, NC

Overall Site & KeyPlan

SHEET NO.